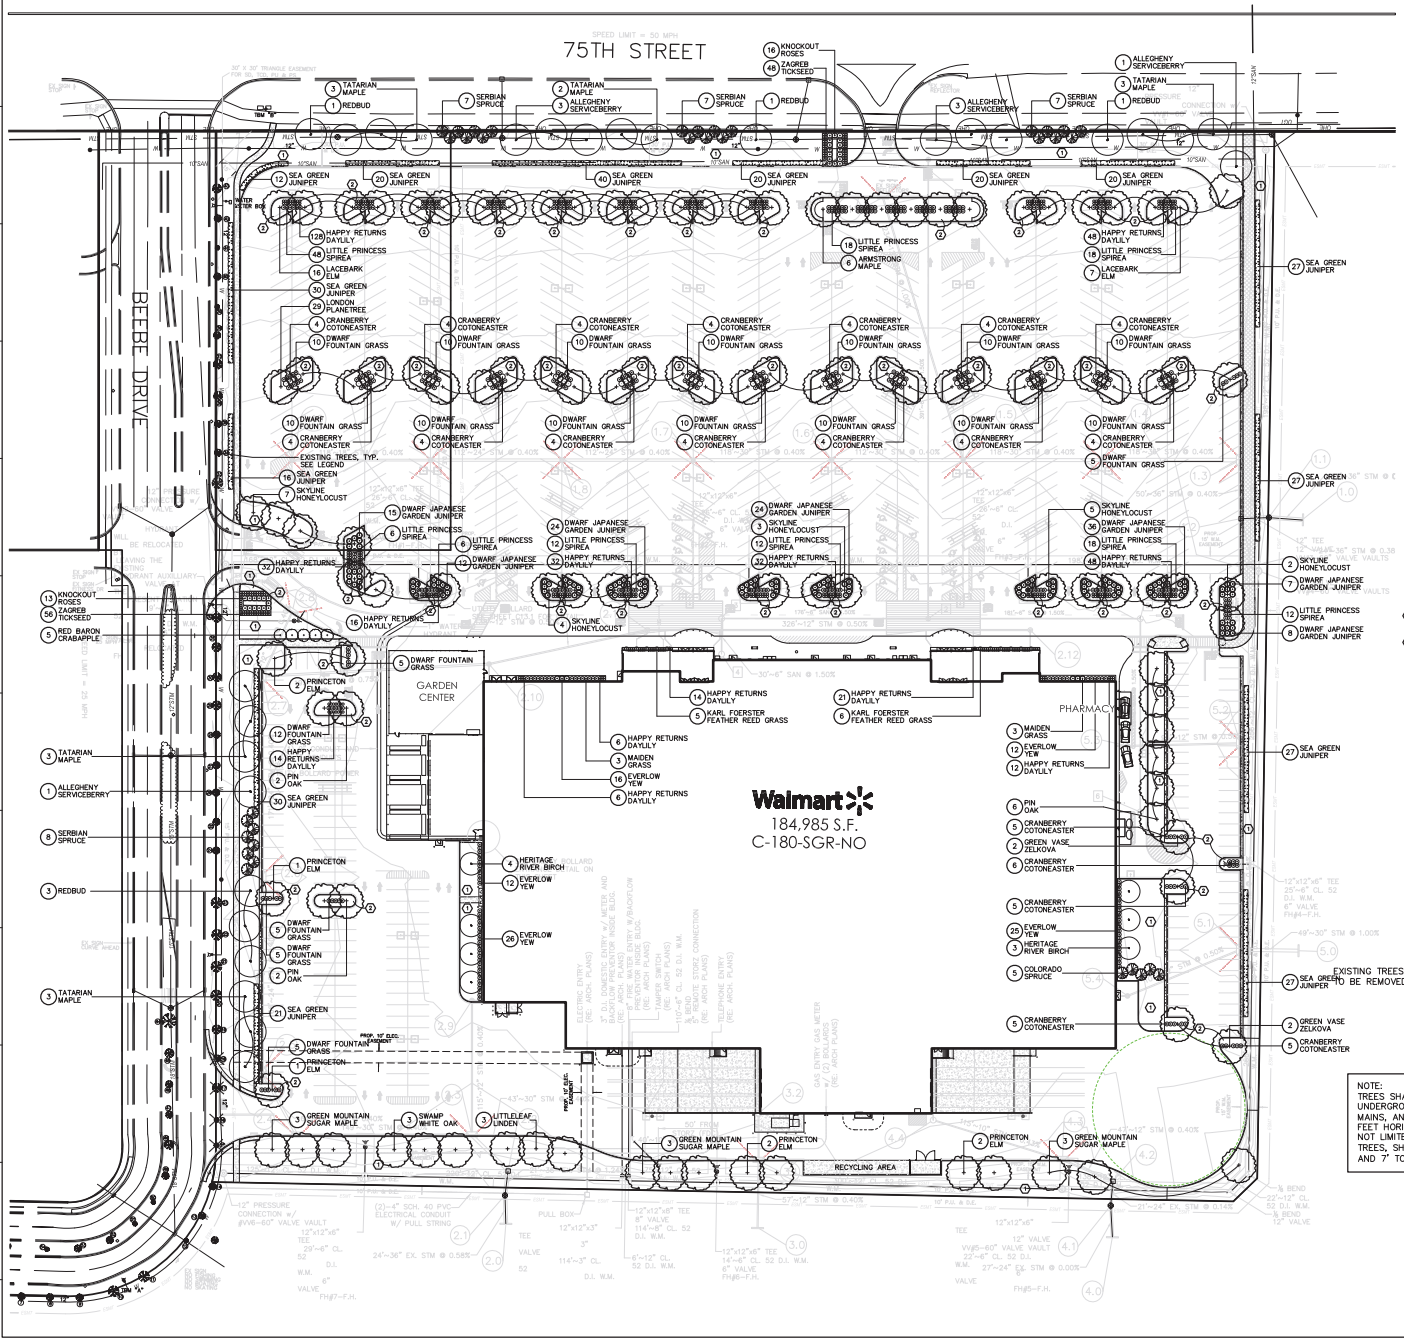

LANDSCAPE PLAN NOTES

1. ALL PLANT MATERIAL MUST BE HEALTHY, VIGOROUS, AND FREE OF PESTS AND DISEASE.
2. ALL PLANTS MUST BE CONTAINER GROWN OR BALLED AND BURLAPPED AS INDICATED IN THE PLANT LIST.
3. ALL TREES MUST HAVE A STRAIGHT TRUNK AND FULL HEAD AND MEET ALL REQUIREMENTS
4. ALL PLANTS ARE SUBJECT TO THE APPROVAL OF THE LANDSCAPE ARCHITECT BEFORE, DURING, AND AFTER INSTALLATION.
5. ALL TREES MUST BE GUYED OR STAKED AS SHOWN IN THE DETAILS.
6. ALL PLANTING AREAS MUST BE COMPLETELY MULCHED AS SPECIFIED.
7. PRIOR TO CONSTRUCTION, THE CONTRACTOR SHALL BE RESPONSIBLE FOR LOCATING ALL UNDERGROUND UTILITIES AND SHALL AVOID DAMAGE TO ALL UTILITIES AND SHALL AVOID DAMAGE TO ALL UTILITIES DURING THE COURSE OF THE WORK. THE CONTRACTOR IS RESPONSIBLE FOR REPAIRING ANY AND ALL DAMAGE TO UTILITIES, STRUCTURES, SITE APPURTENANCES, ETC. WHICH OCCURS AS A RESULT OF THE LANDSCAPE CONSTRUCTION.
8. THE CONTRACTOR SHALL BE RESPONSIBLE FOR VERIFYING ALL QUANTITIES SHOWN ON THESE PLANS BEFORE PRICING THE WORK.
9. THE CONTRACTOR SHALL BE RESPONSIBLE FOR FULLY MAINTAINING ALL PLANTING (INCLUDING BUT NOT LIMITED TO: WATERING, SPRAYING, MULCHING, FERTILIZING, ETC.) ALL OF THE PLANT MATERIALS AND LAWN FOR THE PERIOD OF TIME SHOWN IN THE 02900 SPECIFICATION.
10. THE CONTRACTOR SHALL COMPLETELY GUARANTEE ALL PLANT MATERIAL FOR A PERIOD DEFINED IN THE 02900 SPECIFICATION. THE CONTRACTOR SHALL PROMPTLY MAKE ALL REPLACEMENTS DURING THE NORMAL PLANTING SEASON.
11. AFTER BEING DUG AT THE NURSERY SOURCE, ALL TREES IN LEAF SHALL BE ACCLIMATED FOR TWO (2) WEEKS UNDER A MIST SYSTEM PRIOR TO INSTALLATION.
12. ANY PLANT MATERIAL WHICH DISEASED, DISTRESSED, DEAD, OR REJECTED (PRIOR TO SUBSTANTIAL COMPLETION) SHALL BE PROMPTLY REMOVED FROM THE SITE AND REPLACED WITH MATERIAL OF THE SAME SPECIES, QUANTITY, AND SIZE AND MEETING ALL PLANT LIST SPECIFICATIONS.
13. STANDARDS SET FORTH IN "AMERICAN STANDARD FOR NURSERY STOCK" REPRESENT GUIDELINE SPECIFICATIONS ONLY AND SHALL CONSTITUTE MINIMUM QUALITY REQUIREMENTS FOR PLANT MATERIAL.
14. WHERE SHOWN ON THE PLANS AND DETAILS, PLANTING BEDS ARE TO BE COMPLETELY COVERED WITH A HARDWOOD MULCH FROM A LOCAL SOURCE HARVESTED IN A SUSTAINABLE MANNER TO A MINIMUM DEPTH OF FOUR INCHES.
15. REFER TO WALMART SPECIFICATIONS FOR INFORMATION NEEDED FOR IMPLEMENTATION OF PLANTING PLANS.
16. ALL DISTURBED AREAS ARE TO RECEIVE 6" OF TOP SOIL, MULCH, AND WATER UNTIL A HEALTHY STAND OF GRASS IS OBTAINED. THIS IS EXCLUDING ALL LANDSCAPED ISLANDS AND ENTRANCE AREAS.
17. PLACE 18" OF SOD BEHIND BACK OF CURB, AROUND SIDEWALKS, ROADWAY AND IN AREAS NOT OTHERWISE LABELED AS PLANTING BED.
18. REFER TO WAL-MART SPECIFICATIONS FOR ALL INFORMATION NEEDED FOR IMPLEMENTATION OF PLANTING PLANS.

CONSTRUCTION NOTES - PLANTING

1. SEEDED LAWN.
2. MULCHED PARKING ISLAND.

TREE SIZE AND CANOPY

1	6" TREE 7' TO CANOPY	21	10" TREE 8' TO CANOPY	41	4" TREE 6' TO CANOPY
2	6" TREE 6' TO CANOPY	22	10" TREE 6' TO CANOPY	42	6" TREE 5' TO CANOPY
3	6" TREE 7' TO CANOPY	23	10" TREE 5' TO CANOPY	43	8" TREE 6' TO CANOPY
4	6" TREE 7' TO CANOPY	24	6" TREE 7' TO CANOPY	44	12" TREE 5' TO CANOPY
5	6" TREE 6' TO CANOPY	25	6" TREE 6' TO CANOPY	45	8" TREE 5' TO CANOPY
6	6" TREE 7' TO CANOPY	26	6" TREE 6' TO CANOPY	46	6" TREE 6' TO CANOPY
7	6" TREE 7' TO CANOPY	27	6" TREE 6' TO CANOPY	47	6" TREE 5' TO CANOPY
8	6" TREE 7' TO CANOPY	28	6" TREE 7' TO CANOPY	48	8" TREE 5' TO CANOPY
9	6" TREE 8' TO CANOPY	29	8" TREE 6' TO CANOPY	49	6" TREE 5' TO CANOPY
10	10" TREE 9' TO CANOPY	30	8" TREE 6' TO CANOPY	50	4" TREE 6' TO CANOPY
11	10" TREE 8' TO CANOPY	31	8" TREE 6' TO CANOPY	51	4" TREE 5' TO CANOPY
12	4" TREE 6' TO CANOPY	32	10" TREE 7' TO CANOPY	52	6" TREE 6' TO CANOPY
13	6" TREE 5' TO CANOPY	33	6" TREE 6' TO CANOPY	53	6" TREE 6' TO CANOPY
14	6" TREE 7' TO CANOPY	34	6" TREE 6' TO CANOPY	54	4" TREE 5' TO CANOPY
15	4" TREE 6' TO CANOPY	35	6" TREE 6' TO CANOPY	55	8" TREE 6' TO CANOPY
16	4" TREE 6' TO CANOPY	36	8" TREE 6' TO CANOPY	56	8" TREE 6' TO CANOPY
17	8" TREE 5' TO CANOPY	37	8" TREE 7' TO CANOPY	57	6" TREE 7' TO CANOPY
18	6" TREE 6' TO CANOPY	38	6" TREE 6' TO CANOPY	58	6" TREE 6' TO CANOPY
19	8" TREE 7' TO CANOPY	39	4" TREE 6' TO CANOPY	59	6" TREE 8' TO CANOPY
20	10" TREE 6' TO CANOPY	40	6" TREE 6' TO CANOPY	60	8" TREE 7' TO CANOPY

NOTE:
TREES SHALL BE INSTALLED A MINIMUM OF FIVE (5) FEET HORIZONTALLY FROM UNDERGROUND ELECTRICAL FEEDERS, SANITARY SEWERS, SANITARY SERVICES, WATER MAINS, AND WATER SERVICES. TREES SHALL BE INSTALLED A MINIMUM OF TEN (10) FEET HORIZONTALLY FROM UTILITY STRUCTURES AND APPURTENANCES, INCLUDING, BUT NOT LIMITED TO, MANHOLES, VALVE VAULTS, VALVE BOXES AND FIRE HYDRANTS. NO TREES, SHRUBS OR OBSTACLES WILL BE ALLOWED 10' IN FRONT OF, 5' ON THE SIDES, AND 7' TO THE REAR OF THE ELECTRICAL TRANSFORMER.

THE EDGE GROUP
PLANNING • LANDSCAPE ARCHITECTURE • GRAPHIC DESIGN
1400 Goodale Boulevard
Columbus, OH 43212
P 614-486-3343 F 614-486-3344

N

GRAPHIC SCALE (IN FEET)
1 inch = 40 ft.

TOLL FREE
800.892.0123

REVISIONS		
NO.	DATE	DESCRIPTION
1	08/31/12	CITY REVIEW
2	09/06/12	CITY REVIEW

Walmart
Save money. Live better.

LANDSCAPE PLAN

WAL-MART SUPERCENTER STORE #1401-04

CITY OF NAPERVILLE — DUPAGE COUNTY, ILLINOIS

CEC ENGINEERS • ARCHITECTS SURVEYORS
1035 N. MAYNARD STREET | SAVOYSTON, OHIO 43404
PHONE: 419-861-1000 | FAX: 419-861-1001
www.cecarchitects.com

ISSUE:	
DATE:	JUNE 08, 2012
JOB NO.:	
DESIGN:	
DRAWN:	
CHECKED:	
SHEET NO.	C12.0

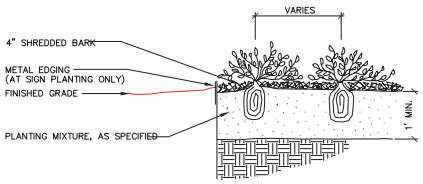

PERENNIAL PLANTING DETAIL

Not to scale

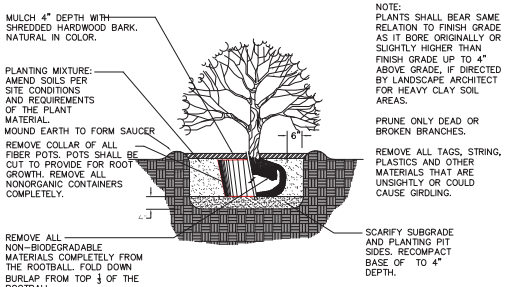

SHRUB PLANTING DETAIL

NOT TO SCALE

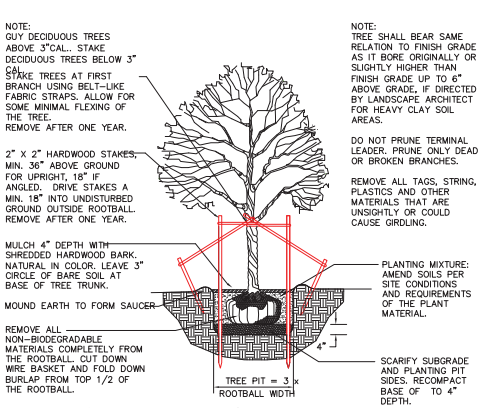

DECIDUOUS TREE PLANTING DETAIL

NOT TO SCALE

PLANT MATERIALS LIST

QTY.	COMMON NAME	BOTANICAL NAME	SIZE	ROOT	REMARKS
	DECIDUOUS TREES				
6	ARMSTRONG MAPLE	Acer x freemanii 'Armstrong'	2-1/2" Cal.	B&B	
9	GREEN MOUNTAIN SUGAR MAPLE	Acer sacharum 'Green Mountain'	2-1/2" Cal.	B&B	
14	TATARIAN MAPLE	Acer tataricum	2-1/2" Cal.	B&B	
29	LONDON PLANETREE	Platanus occidentalis 'Bloodgood'	2-1/2" Cal.	B&B	
8	PRINCETON ELM	Ulmus americana 'Princeton'	2-1/2" Cal.	B&B	
23	LACEBARK ELM	Ulmus parvifolia	2-1/2" Cal.	B&B	
21	SKYLINE HONEYLOCUST	Gleditsia triacanthos inermis 'Skyline'	2-1/2" Cal.	B&B	
10	PIN OAK	Quercus palustris	2-1/2" Cal.	B&B	
3	SWAMP WHITE OAK	Quercus bicolor	2-1/2" Cal.	B&B	
4	GREEN VASE ZELKOVA	Zelkova serrata 'Green Vase'	2-1/2" Cal.	B&B	
7	HERITAGE RIVER BIRCH	Betula nigra 'Heritage'	12' Hgt.	B&B	
6	REDBUD	Cercis canadensis	2-1/2" Cal.	B&B	SINGLE STEM
8	ALLEGHENY SERVICEBERRY	Amelanchier laevis 'Lustre'	2-1/2" Cal.	B&B	SINGLE STEM
5	RED BARON CRABAPPLE	Malus 'Red Baron'	2" Cal.	B&B	WELL MATCHED
	EVERGREEN TREES				
29	SERBIAN SPRUCE	Picea omorika	6' Hgt.	B&B	
5	COLORADO SPRUCE	Picea pungens	6' Hgt.	B&B	
	SHRUBS				
82	CRANBERRY COTONEASTER	Cotoneaster apiculatus	24" Spr.	Cont.	
63	EVERLOW YEW	Taxus media 'Everlow'	18" Spr.	B&B	
337	SEA GREEN JUNIPER	Juniperus chinensis 'Sea Green'	30" Hgt.	Cont.	
75	DWARF JAPANESE GARDEN JUNIPER	Juniperus procumbens 'Nana'	3 Gal.	Cont.	
192	LITTLE PRINCESS SPIREA	Spirea japonica 'Little Princess'	24" Spr.	Cont.	
29	KNOCKOUT ROSE	'Radrazz'	3 Gal	Cont.	
	PERENNIALS/ ORNAMENTAL GRASSES/ GROUNDCOVERS				
350	HAPPY RETURNS DAYLILY	Hemerocallis 'Happy Returns'	1 Gal.	Cont.	
177	DWARF FOUNTAIN GRASS	Pennisetum alopecuroides 'Hamelin'	1 Gal.	Cont.	
6	MAIDEN GRASS	Miscanthis sinensis 'Gracillimus'	2 Gal.	Cont.	
11	KARL FOERSTER FEATHER REED GRASS	Calamagrostis acutiflora 'Karl Foerster'	2 Gal.	Cont.	
104	ZAGREB TICKSEED	Coreopsis verticillata 'Zagreb'	1 Gal.	Cont.	

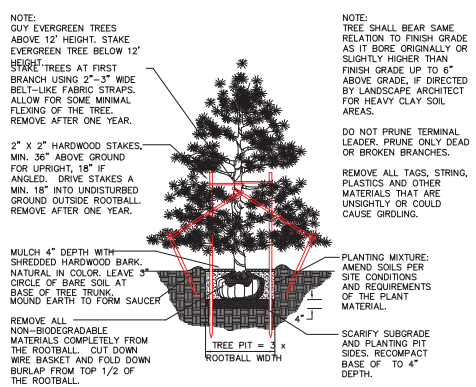

EVERGREEN TREE PLANTING DETAIL

NOT TO SCALE

The EDGE GROUP
PLANNING • LANDSCAPE ARCHITECTURE • GRAPHIC DESIGN
1400 Goodale Boulevard
Columbus, OH 43212
P 614-486-3343 F 614-486-3344

TULIE
800.892.0123

REVISIONS

NO.	DATE	DESCRIPTION
1	07/24/12	CITY REVIEW
2	09/06/12	CITY REVIEW

Walmart
Save money. Live better.

LANDSCAPE DETAILS

WAL-MART SUPERCENTER STORE #1401-04

CITY OF NAPERVILLE — DUPAGE COUNTY, ILLINOIS

CEMCO
ENGINEERS • ARCHITECTS
SURVEYORS
8324 Walnut Street | Downers Grove, IL 60516
Phone: 630.969.9000 | Fax: 630.969.9001
www.cemcoinc.com

ISSUE:
DATE: JUNE 08, 2012
JOB NO.:
DESIGN:
DRAWN:
CHECKED:
SHEET NO. C12.1