© 2012 Oppermann Architects, Ltd.
All Rights Reserved

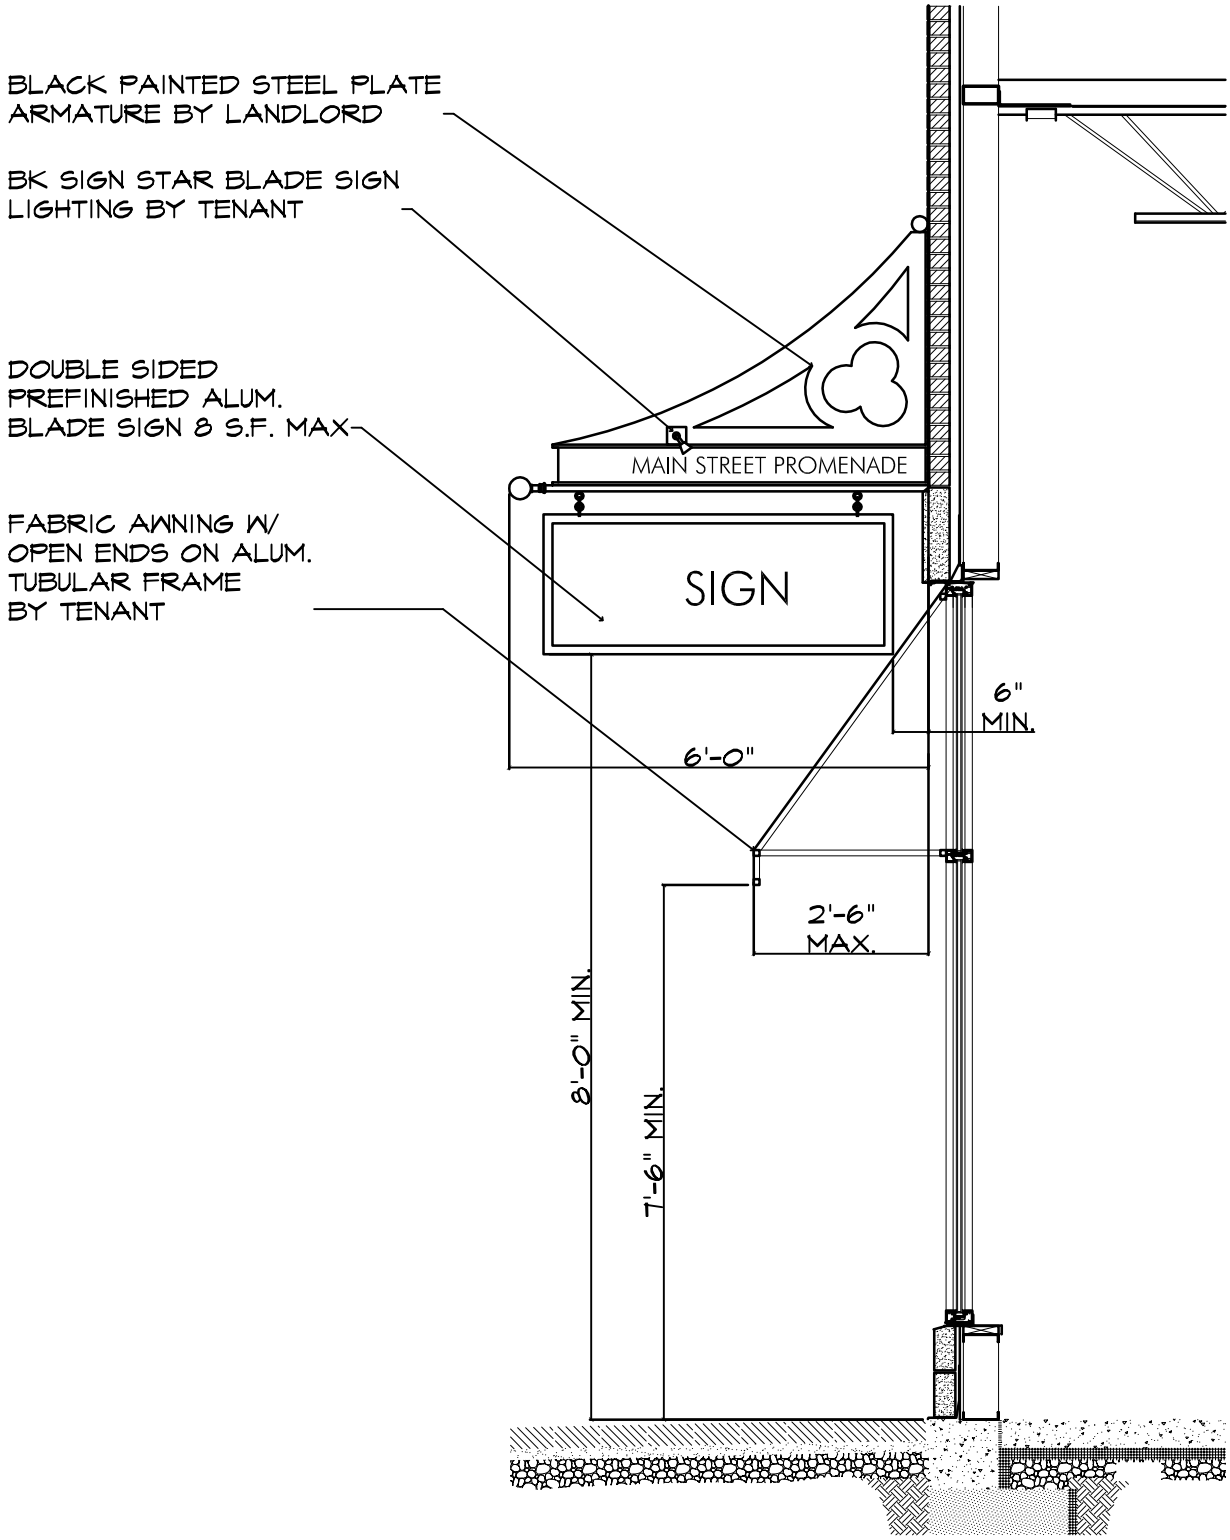

MSP BLADE SIGN AND AWNING SECTION

SCALE: 3/32" = 1'-0"